KEY:

- PS00/00 • PROPOSED TRAFFIC SIGN REFERENCE/LOCATION
- PROPOSED EDGE OF CARRIAGEWAY MARKING DIA 1012.1 - (1264 lin m)
- 1004 ROAD MARKING TO BE REMOVED - (382 lin m)
- 1008 ROAD MARKING TO BE REMOVED - (41 lin m)
- ROAD STUDS TO BE REMOVED - (106 no.)

NOTES:

1. ALL MEASUREMENTS ARE IN MILLIMETERS UNLESS STATED OTHERWISE.
2. CARRIAGEWAY WIDTH TO BE NARROWED TO 5.5m.
3. REFER TO THE SIGN SCHEDULES WIHTIN DRAWINGS TI004321-HW-SM-010-015.

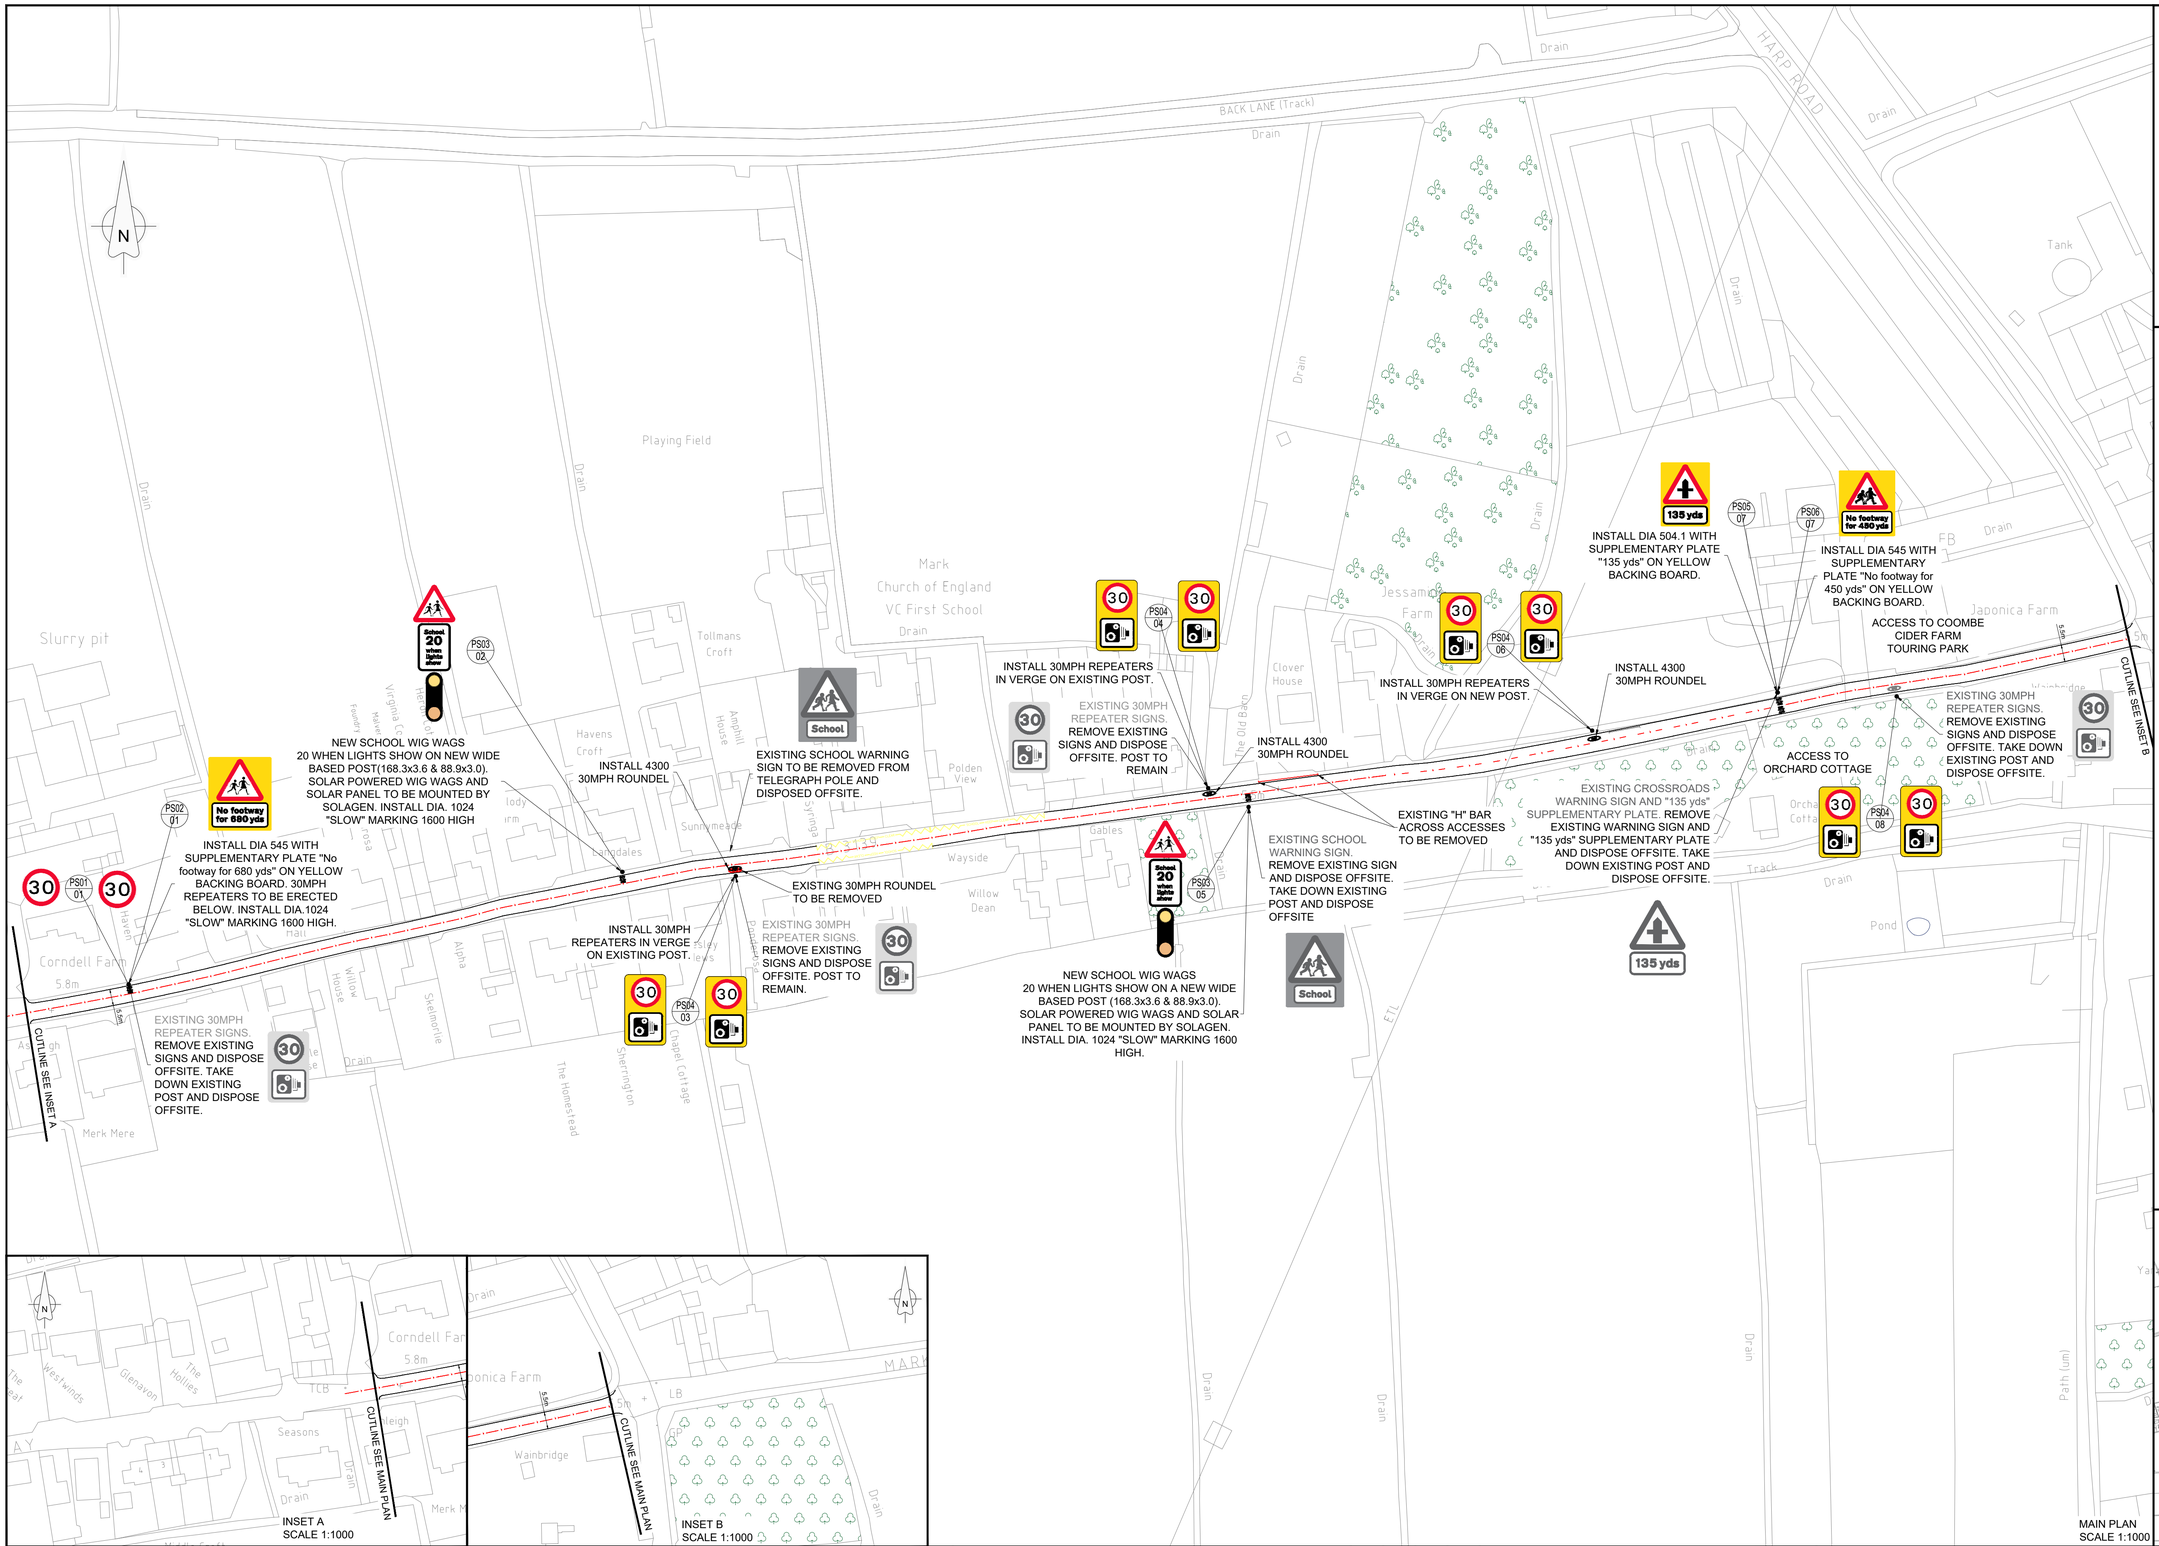

INSET A
SCALE 1:1000

INSET B
SCALE 1:1000

MAIN PLAN
SCALE 1:1000

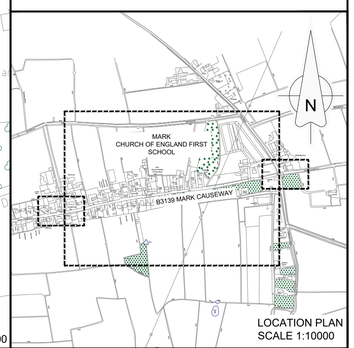

LOCATION PLAN
SCALE 1:10000

Rev	Description	By	Date	Chk'd	Auth
-	-	-	-	-	-
-	-	-	-	-	-
-	-	-	-	-	-
-	-	-	-	-	-
-	-	-	-	-	-
-	-	-	-	-	-
-	-	-	-	-	-
-	-	-	-	-	-
-	-	-	-	-	-

© Crown Copyright and database rights (2020). Ordnance Survey 100038382

0 10 Millimetres 100

Somerset County Council ©
Infrastructure Programmes Group
County Hall
Taunton
Somerset
TA1 4DY

TEL: (0300) 123 2224
www.somerset.gov.uk

Client: SOMERSET COUNTY COUNCIL

Project: MARK FIRST SCHOOL PEDESTRIAN SAFETY AND SPEED REDUCTION

Title: TRAFFIC SIGNS AND ROAD MARKINGS

File Name: TI004321-SM-001 Rev - Traffic Signs & Road Markings

Original Scale	Page Size	Drawn	Checked	Authorised	Status
AS SHOWN	A1	VR 03/21	RGN 12/04/21	RGN 12/04/21	T

Drawing Number: TI004321-HW-SM-001

Rev: -

Filepath: T:\ENGINEERING DESIGN TEAM\LTP 2017-18